CLARKE COUNTY SANITARY AUTHORITY

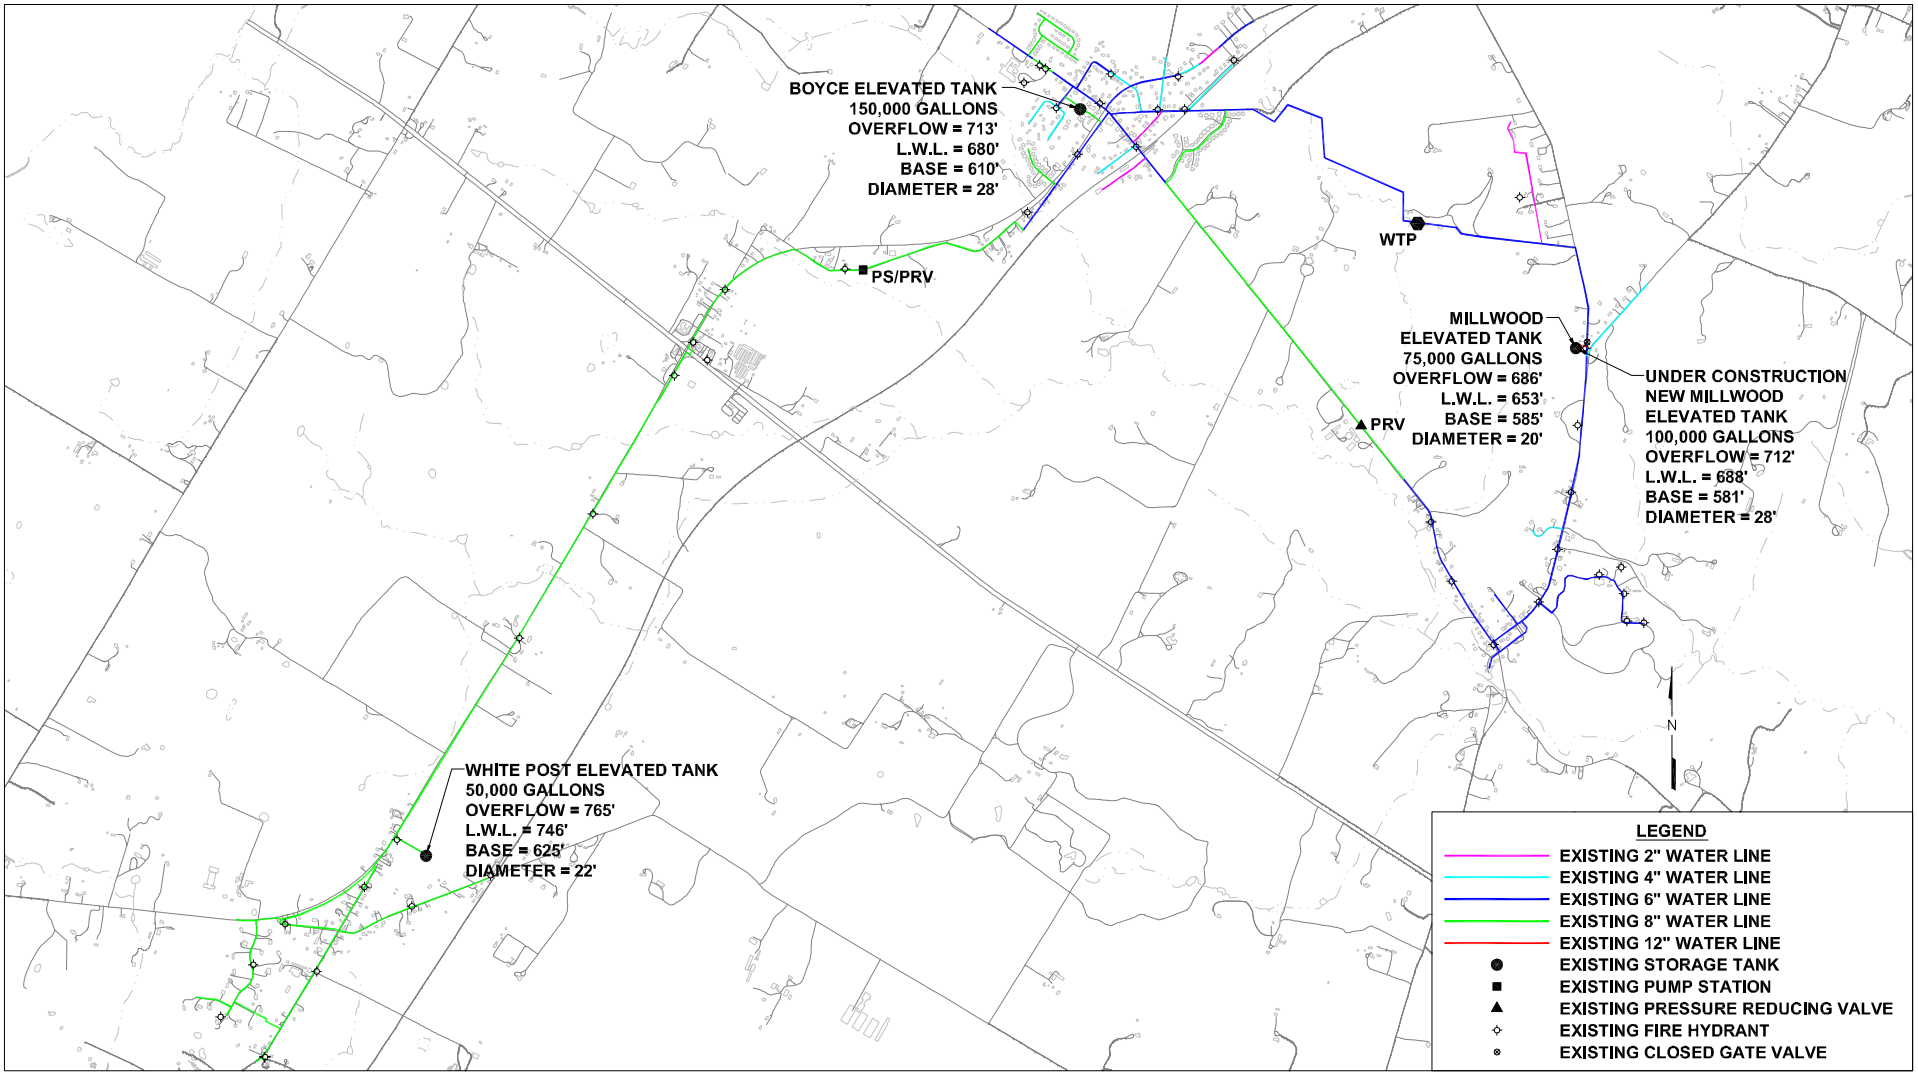

1000 500 0 1000 2000 3000
SCALE IN FEET

ANDERSON AND ASSOCIATES, Inc.

EXISTING WATER SYSTEM
JUNE 22, 2015

mcninney / Jun 18, 2015 2:58pm / \\AAPROJECTS\Projects\31\31168\31168_ENGINEERING\Design\Plans\31168_Clarke_Co_Existing_Water_System.dwg: Existing_Water_System